




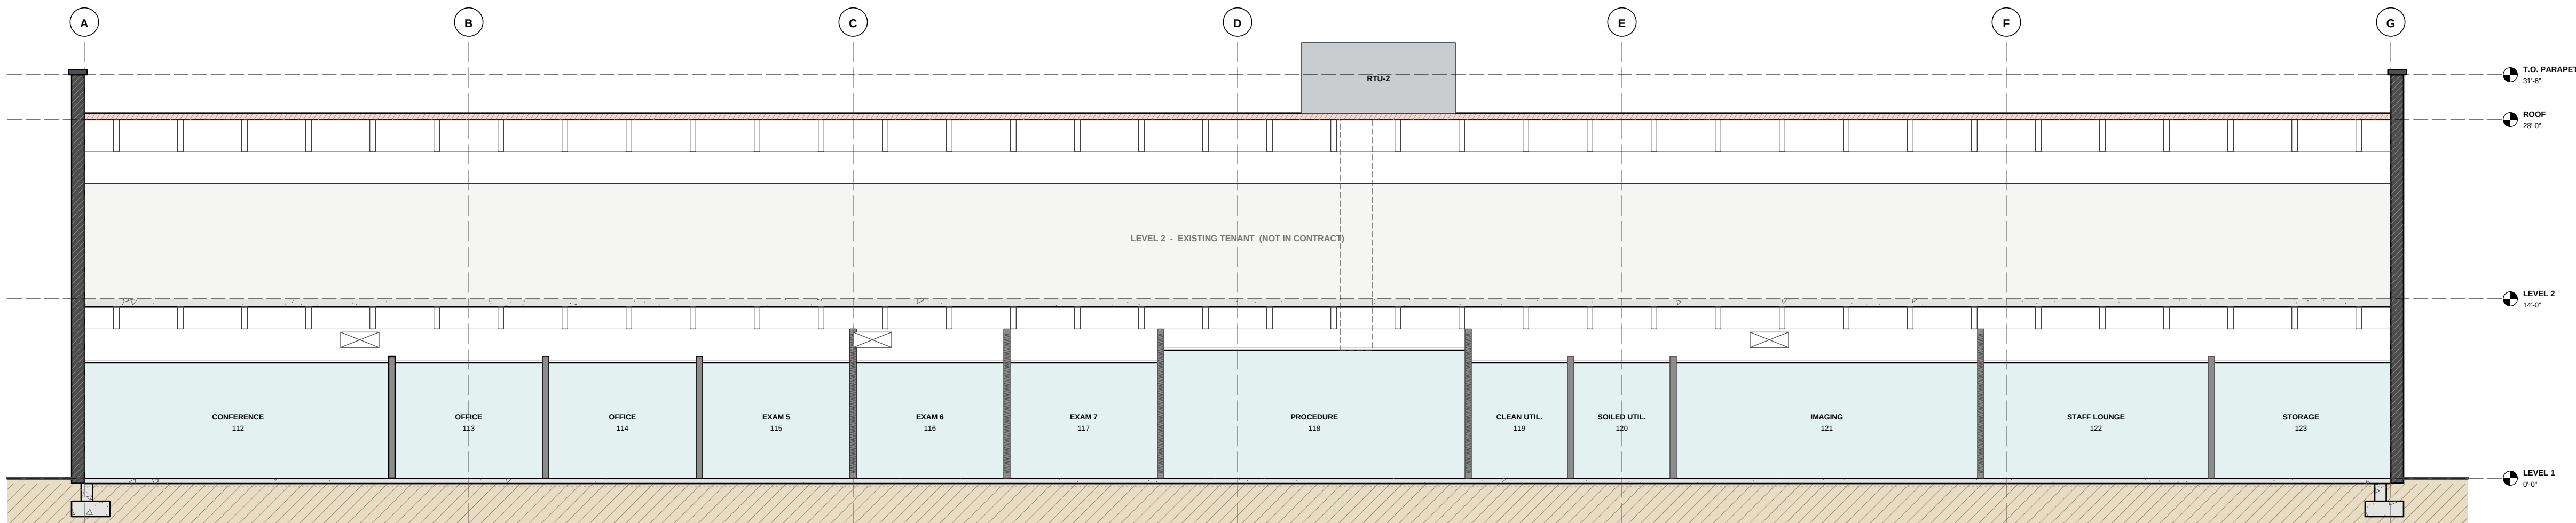

2
A-B1
BUILDING SECTION
SCALE: 1/8" = 1'-0"

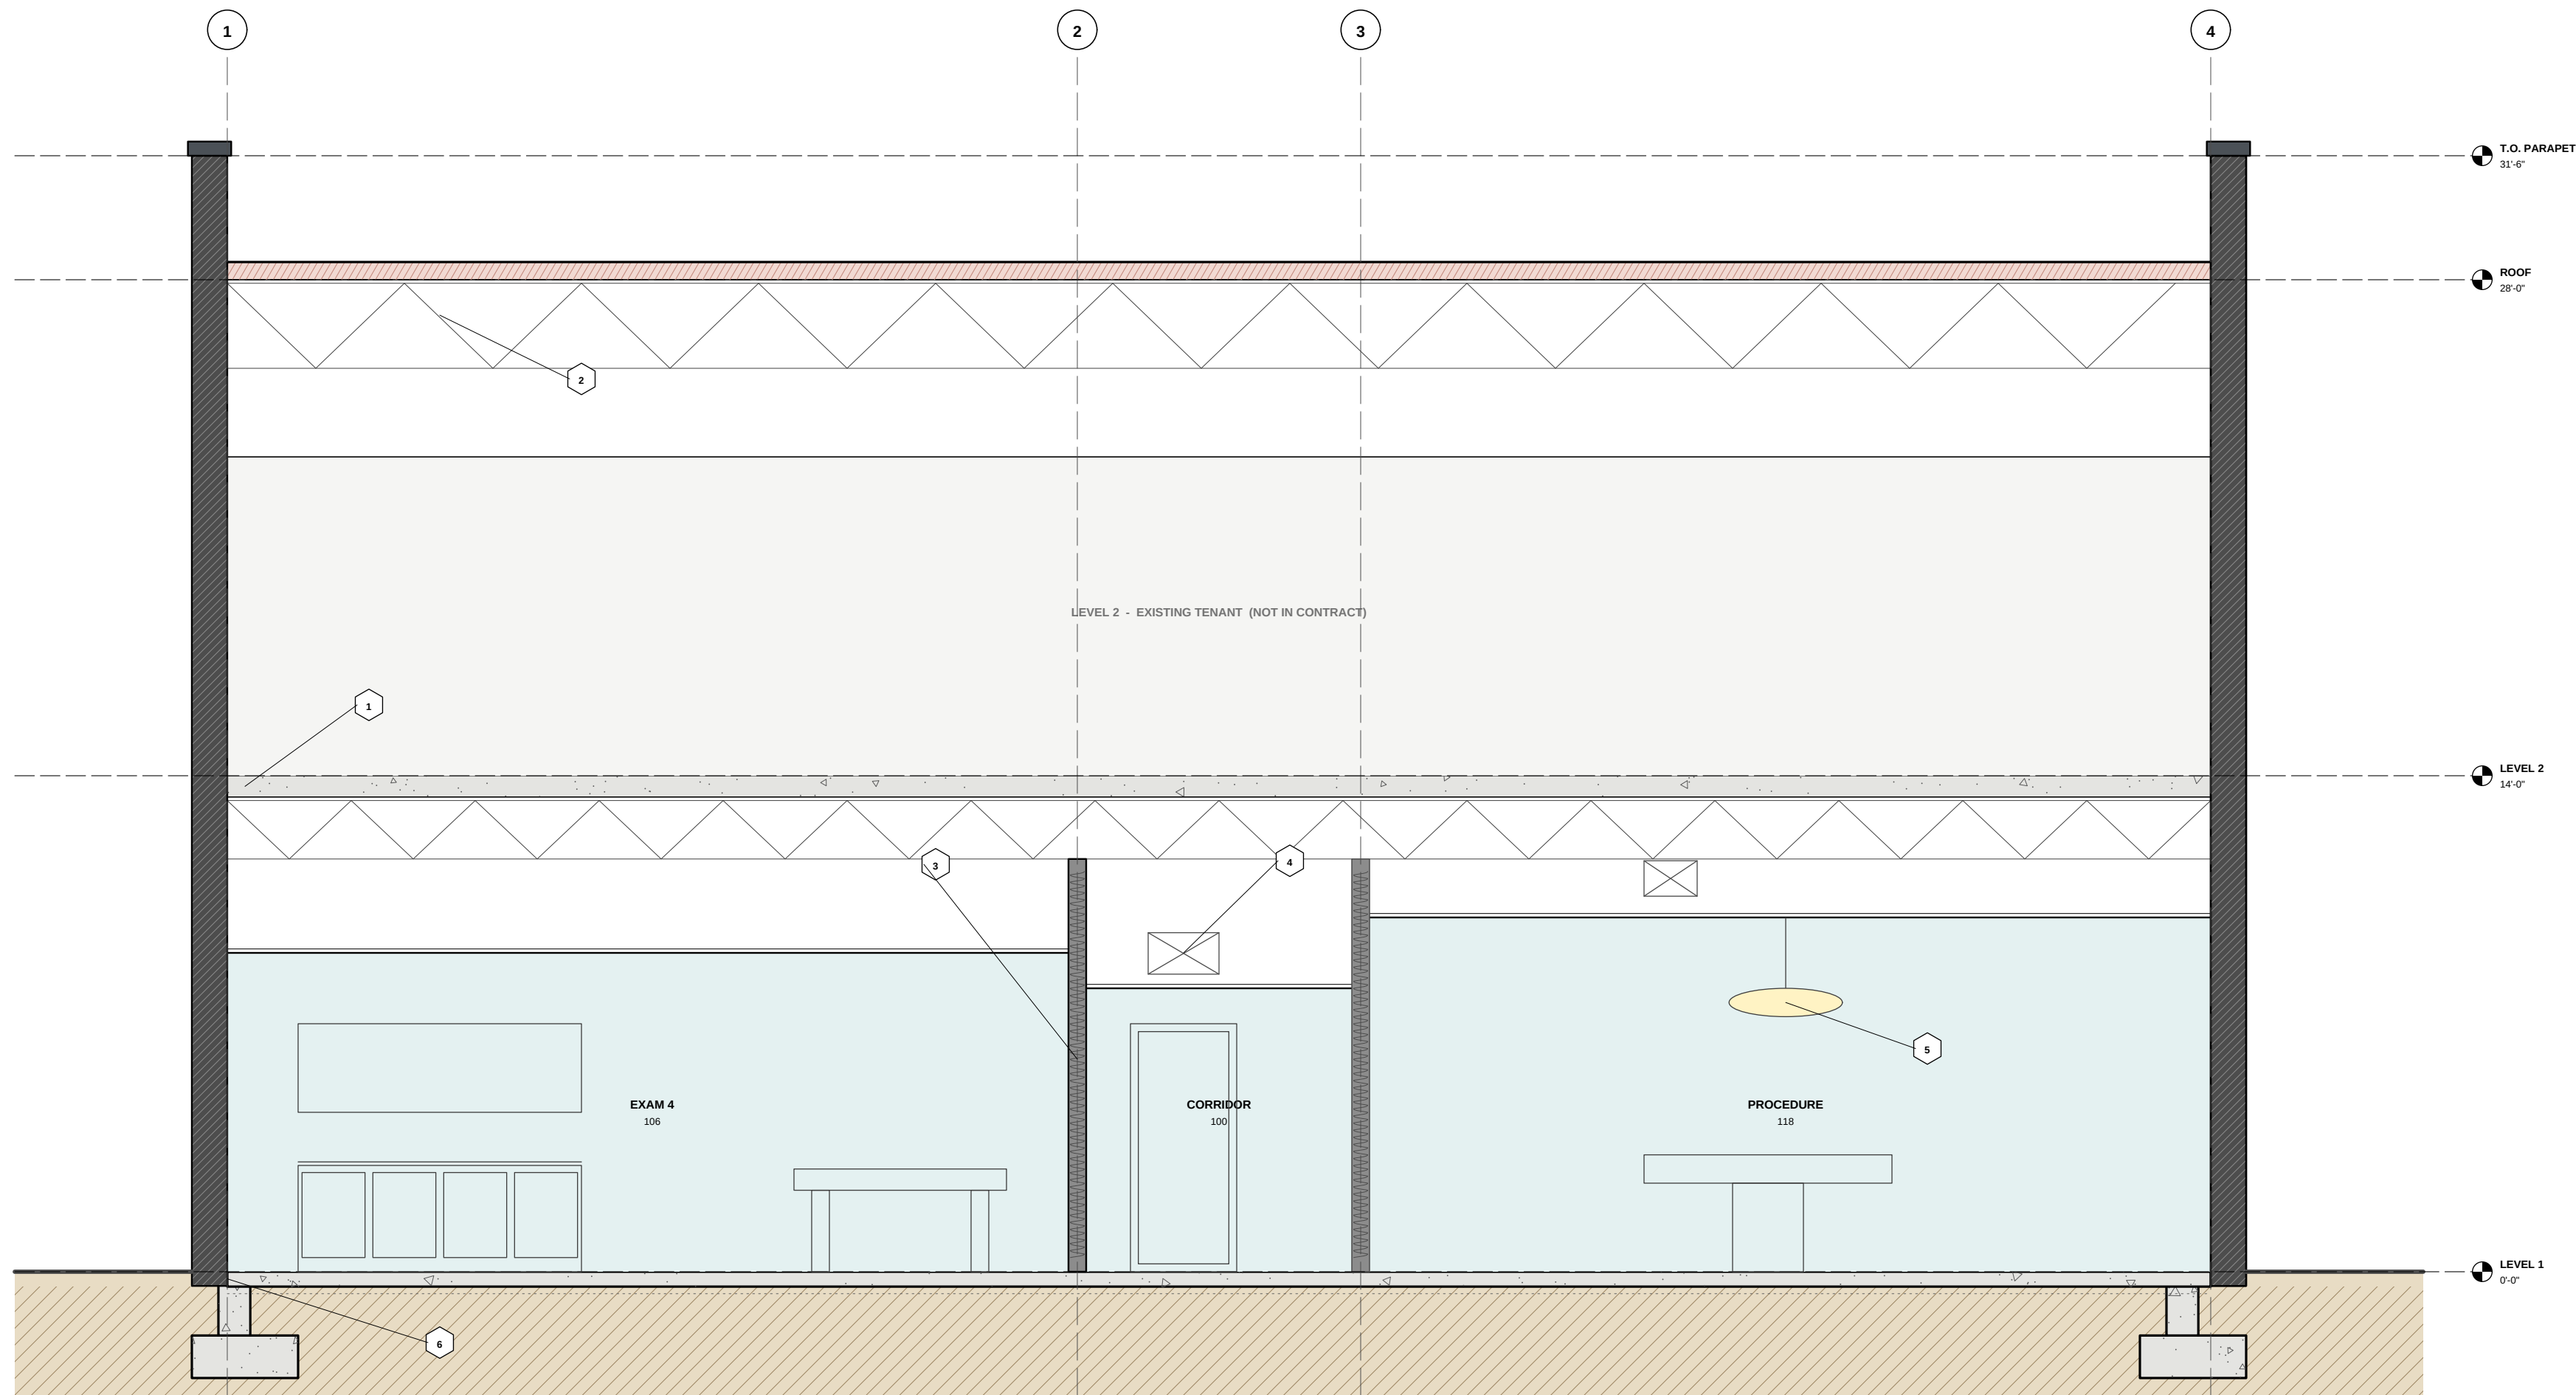

1
A-301
BUILDING SECTION
SCALE: 1/8" = 1'-0"

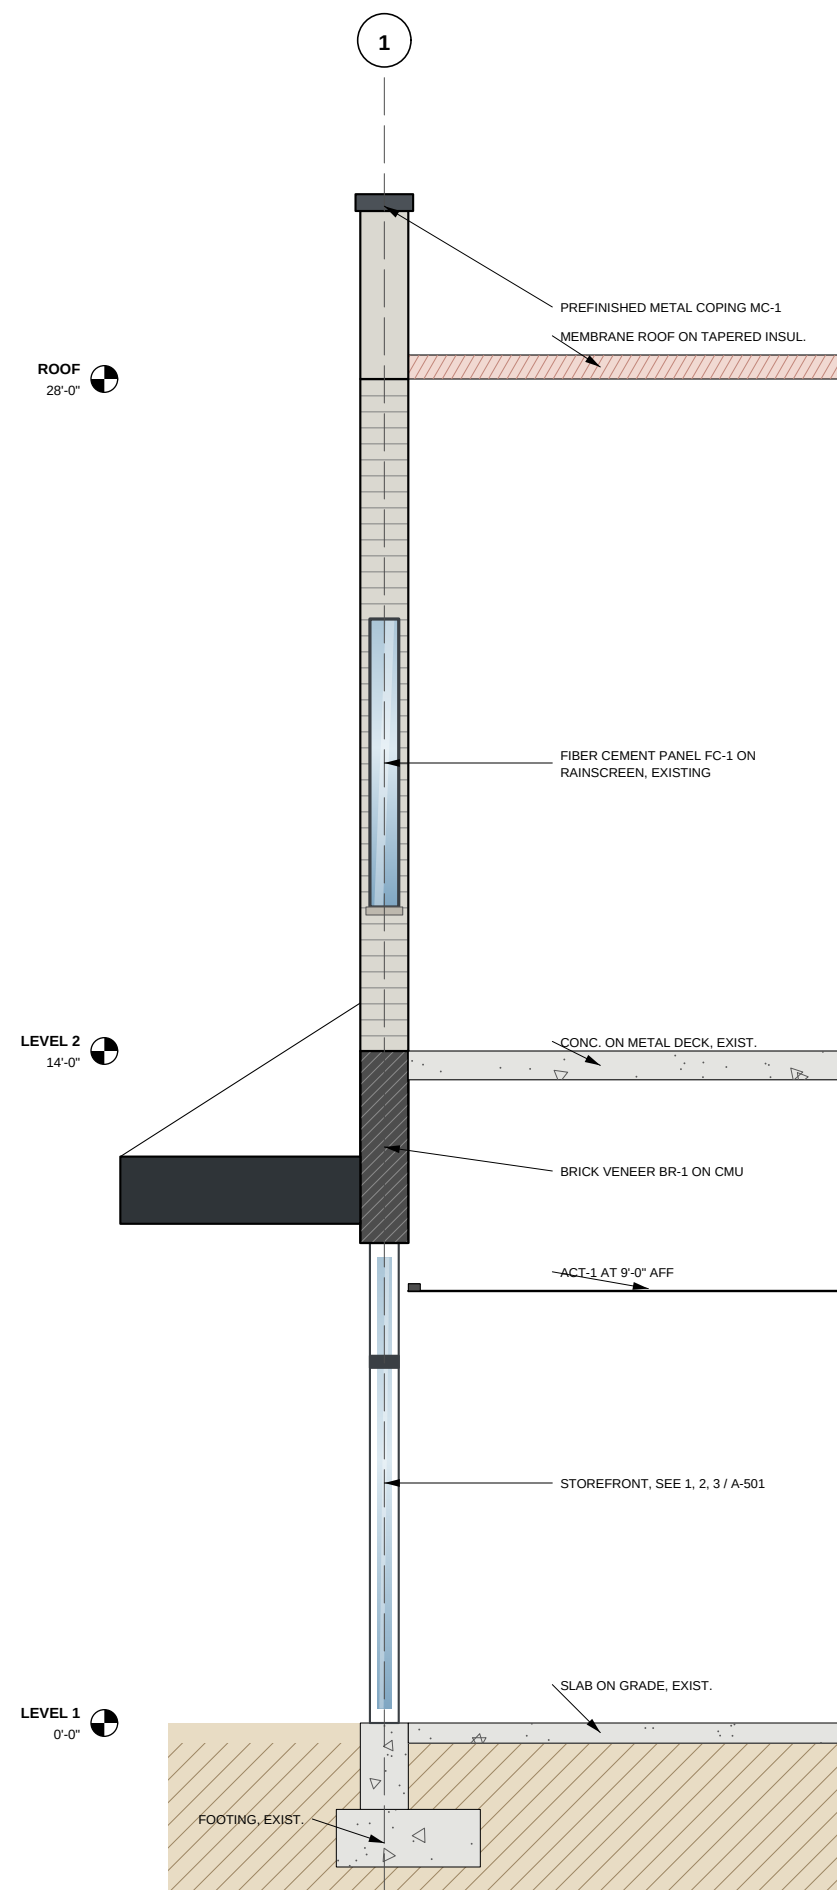

3
A-301
WALL SECTION
SCALE: 3/4" = 1'-0"

SECTION KEYNOTES

- EXISTING CONCRETE FILL ON METAL DECK ON STEEL JOISTS TO REMAIN.
- EXISTING ROOF ASSEMBLY TO REMAIN; PROTECT DURING RTU-2 REPLACEMENT.
- PARTITION NO FILL, HEIGHT TO UNDERSIDE OF DECK, ACOUSTIC SEALANT TOP AND BOTTOM, SEE S1 A-501.
- GWB SCOFFIT AT CORRIDOR 120, 8'-0" AFF. FOR THE SUPPLY TRUNK, SEE A-121.
- PROCEDURE LIGHT ON UNISTRUT FRAME TO STRUCTURE (OFC).
- EXISTING SLAB ON GRADE, SAWCUT AND PATCH FOR NEW PLUMBING, SEE P-201.

SECTION NOTES

- STRUCTURE IS EXISTING; NO NEW STRUCTURAL WORK EXCEPT SUPPORTS FOR OWNER EQUIPMENT, SEE S-101.
- LEVEL 2 IS OCCUPIED BY ANOTHER TENANT; COORDINATE ALL WORK ABOVE THE CEILING WITH THE BUILDING MANAGER 72 HOURS AHEAD.
- FIRESTOP ALL PENETRATIONS OF THE LEVEL 2 FLOOR ASSEMBLY (J-HW) WITH UL LISTED SYSTEMS.



STUDIO MERIDIAN

ARCHITECTS

1212 NW Hoyt Street, Suite 400
Portland, Oregon 97209 503.555.0142

studiomeredian.example

Oregon Reg. No. 7421

CONSULTANTS

STRUCTURAL Cascade Structural Engineers, PC
MECH / PLUMB Wilamette Mechanical Group
ELECTRICAL Northwest Electrical Design, LLC
CIVIL Riverside Civil, Inc.
LANDSCAPE Terra Firma Studio

PROJECT

RIVERSIDE CLINIC

TENANT IMPROVEMENT

4120 SE River Road

Portland, Oregon 97202

OWNER Riverside Health Partners, LLC

PROJECT NO. 2436.01

PERMIT NO. 26-138462-000-00-CO

BLDG TYPE II-B OCC. B (AMB. CARE)

AREA OF WORK 10,080 SF

SPRINKLERED YES (EXISTING, NFPA 13)

PROFESSIONAL SEAL



NOT FOR CONSTRUCTION

PROGRESS SET 10/02/2026

REVISIONS

NO.	DATE	DESCRIPTION
1	08/22/26	PERMIT SET

ISSUE

DATE 10/02/2026


DRAWN TK

CHECKED JRA

APPROVED JRA

SCALE AS NOTED

KEY PLAN

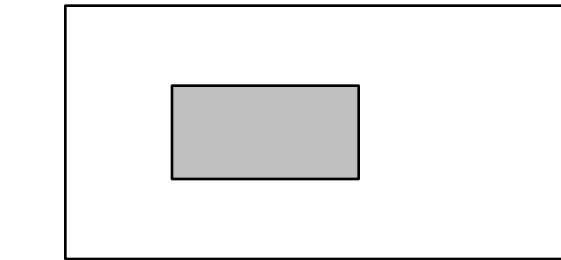

AREA OF WORK (HATCHED) - LEVEL 1

SHEET TITLE

BUILDING SECTIONS

ARCHITECTURAL

SHEET NUMBER

A-301

SHEET 10 OF 38

© 2026 Studio Meridian Architects. All rights reserved.