



DOOR SCHEDULE

NO.	ROOM	WIDTH	HEIGHT	THK	TYPE	MATL	FINISH	FRAME TYPE	FRAME MATL	RATING	HMIR SET	HEAD	JAMB	REMARKS
102A	WAITING	PR 3'-0"	7'-0"	1 3/4"	SF	ALUGL	CLR ANOD.	F3	AL	-	01	1A-SGL	2A-SGL	EXISTING, NEW LOW ENERGY OPERATORS BOTH LEAVES
102	RECEPTION	3'-0"	7'-0"	1 3/4"	B	WD	WD-1	F1	HM	-	04	BA-SGL	BA-SGL	PRIVACY LOCK
103	EXAM 1	3'-0"	7'-0"	1 3/4"	A	WD	WD-1	F1	HM	-	03	BA-SGL	BA-SGL	OCCUPANCY INDICATOR
104	EXAM 2	3'-0"	7'-0"	1 3/4"	A	WD	WD-1	F1	HM	-	03	BA-SGL	BA-SGL	OCCUPANCY INDICATOR
105	EXAM 3	3'-0"	7'-0"	1 3/4"	A	WD	WD-1	F1	HM	-	03C	BA-SGL	BA-SGL	ASI 04 SWING INTO ROOM, ADD CLOSER
106	EXAM 4	3'-0"	7'-0"	1 3/4"	A	WD	WD-1	F1	HM	-	03C	BA-SGL	BA-SGL	ASI 04 SWING INTO ROOM, ADD CLOSER
107	EXAM 5	3'-0"	7'-0"	1 3/4"	A	WD	WD-1	F1	HM	-	03	BA-SGL	BA-SGL	OCCUPANCY INDICATOR
108	MECH	3'-0"	7'-0"	1 3/4"	A	WD	WD-1	F1	HM	-	06	BA-SGL	BA-SGL	ADA SIGNAGE
109	MECH	3'-0"	7'-0"	1 3/4"	A	WD	WD-1	F1	HM	-	06	BA-SGL	BA-SGL	ADA SIGNAGE
110	WOMEN	3'-0"	7'-0"	1 3/4"	A	WD	P-4	F1	HM	-	06	BA-SGL	BA-SGL	ADA SIGNAGE
111	ELEC/ MECH	3'-0"	7'-0"	1 3/4"	E	HM	P-4	F1	HM	45 MIN	08	BA-SGL	BA-SGL	LOUVER, CLOSER
111A	ELEC/ MECH	3'-0"	7'-0"	1 3/4"	E	HM	P-4	F1	HM	-	07	EXIST.	EXIST.	EXISTING EXIST. PANIC HARDWARE
112	CONFERENCE	3'-0"	7'-0"	1 3/4"	B	WD	WD-1	F1	HM	-	02	BA-SGL	BA-SGL	SEDLITE 1'-0"
113	OFFICE	3'-0"	7'-0"	1 3/4"	B	WD	WD-1	F1	HM	-	04	BA-SGL	BA-SGL	
114	OFFICE	3'-0"	7'-0"	1 3/4"	B	WD	WD-1	F1	HM	-	04	BA-SGL	BA-SGL	
115	EXAM 5	3'-0"	7'-0"	1 3/4"	A	WD	WD-1	F1	HM	-	03	BA-SGL	BA-SGL	OCCUPANCY INDICATOR
116	EXAM 6	3'-0"	7'-0"	1 3/4"	A	WD	WD-1	F1	HM	-	03	BA-SGL	BA-SGL	OCCUPANCY INDICATOR
117	EXAM 7	3'-0"	7'-0"	1 3/4"	A	WD	WD-1	F1	HM	-	03	BA-SGL	BA-SGL	OCCUPANCY INDICATOR
118	PROCEDURE	4'-0"	7'-0"	1 3/4"	C	WD	WD-1	F1	HM	-	09	BA-SGL	BA-SGL	ARMOR PLATE, CLOSER
119	CLEAN UTIL.	3'-0"	7'-0"	1 3/4"	A	WD	WD-1	F1	HM	-	05	BA-SGL	BA-SGL	
120	SOLID UTIL.	3'-0"	7'-0"	1 3/4"	A	HM	P-4	F1	HM	-	05	BA-SGL	BA-SGL	SELF-CLOSING
121	WARDING	4'-0"	7'-0"	1 3/4"	D	HMPB	WD-1	F1	HMPB	-	10	BA-SGL	BA-SGL	LEAD LINED, SEE SHIELDING REPORT
122	STAFF LOUNGE	3'-0"	7'-0"	1 3/4"	B	WD	WD-1	F1	HM	-	04	BA-SGL	BA-SGL	
123	STORAGE	3'-0"	7'-0"	1 3/4"	A	WD	WD-1	F1	HM	-	05	BA-SGL	BA-SGL	
51	STAR 1	3'-0"	7'-0"	1 3/4"	E	HM	P-4	F1	HM	90 MIN	07	EXIST.	EXIST.	EXISTING, PANIC HARDWARE, CLOSER

DOOR TYPES

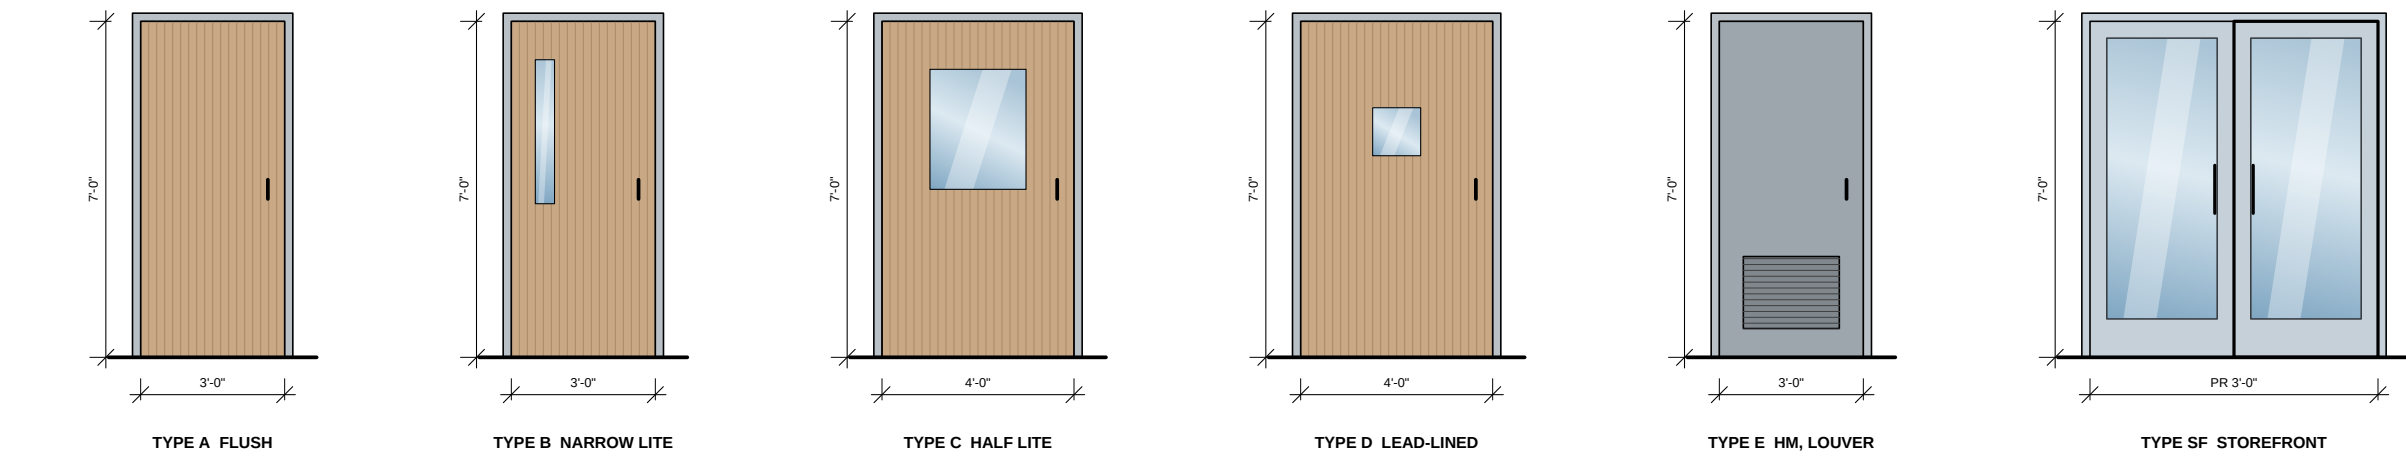

2 DOOR TYPES
SCALE: 1/4" = 1'-0"

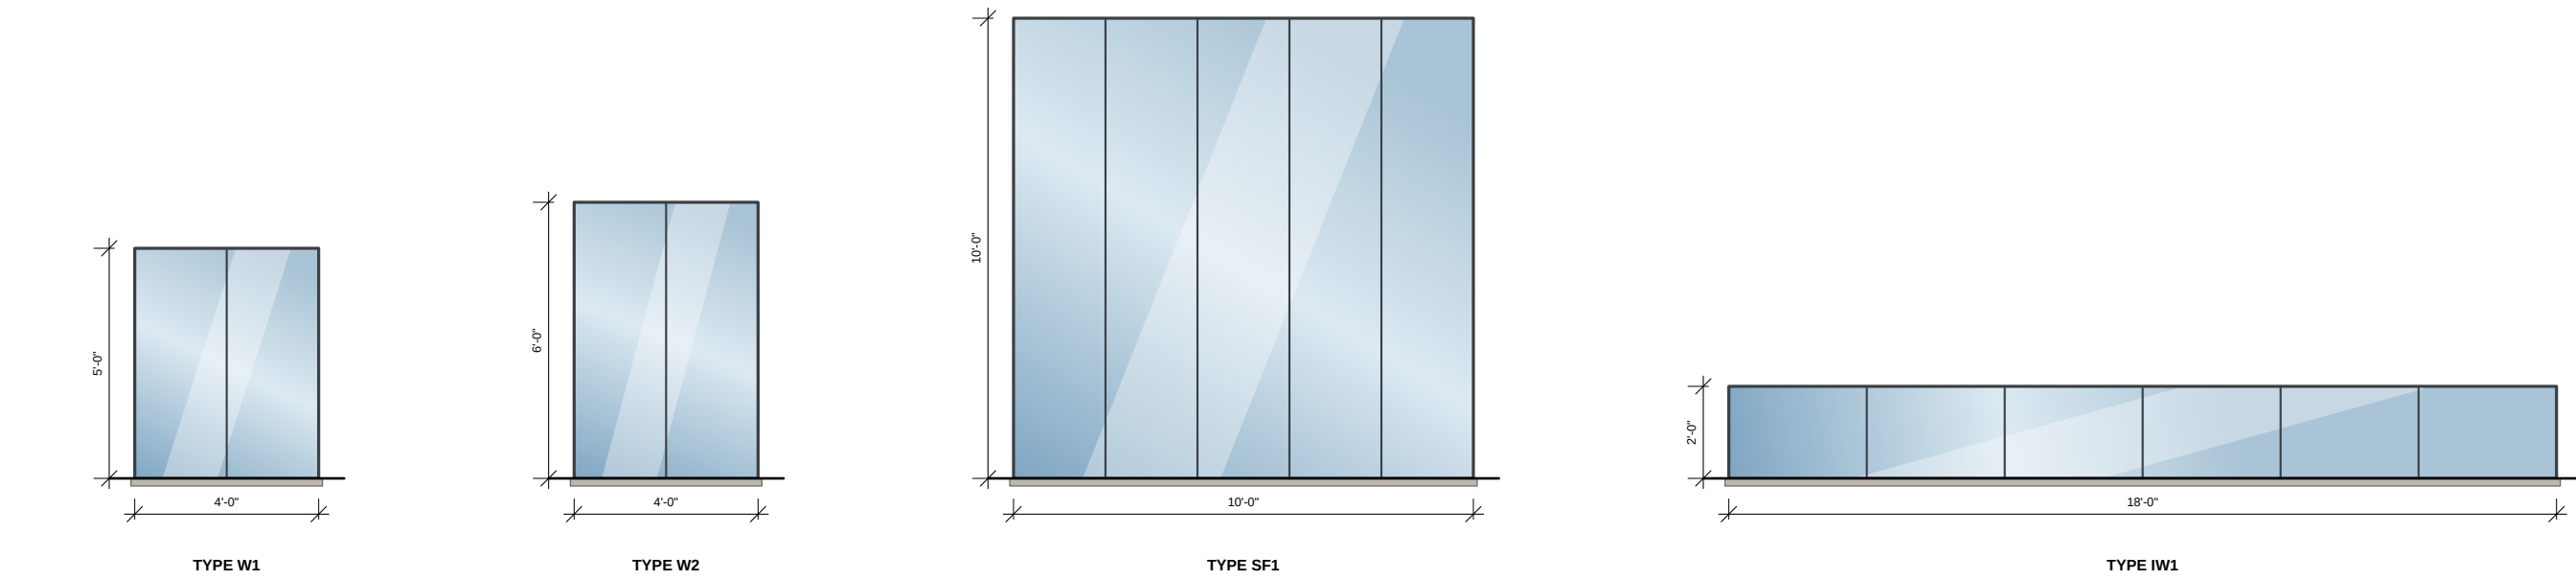


4 WINDOW TYPES
SCALE: 1/4" = 1'-0"

WINDOW SCHEDULE

MARK	DESCRIPTION	WIDTH	HEIGHT	GLAZING	FRAME	REMARKS
W1	PUNCHED WINDOW, FIXED, LEVEL 1	4'-0"	5'-0"	1" IGU LOW-E	AL EXIST.	EXISTING TO REMAIN, PRIVACY FILM AT EXAM ROOMS
W2	PUNCHED WINDOW, FIXED, LEVEL 2	4'-0"	6'-0"	1" IGU LOW-E	AL EXIST.	NOT IN CONTRACT
SF1	STOREFRONT WITH PAIR OF DOORS	10'-0"	10'-0"	1" IGU LOW-E	AL	EXISTING, NEW OPERATORS, SEE DOOR 101A
IW1	INTERIOR WINDOW, NURSE STATION	18'-0"	2'-0"	1/4" LAMINATED	AL CHANNEL	PRIVACY GLASS ABOVE COUNTER TO 5'-0" AFF
IW2	SEDLITE, CONFERENCE 112	1'-0"	6'-4"	1/4" TEMPERED	HM	IN FRAME F2
IW3	VIEW WINDOW, IMAGING 121	1'-0"	1'-0"	LEAD GLASS 2.0 MM PB	HMPB	IN DOOR 121, SEE SHIELDING REPORT

FRAME TYPES

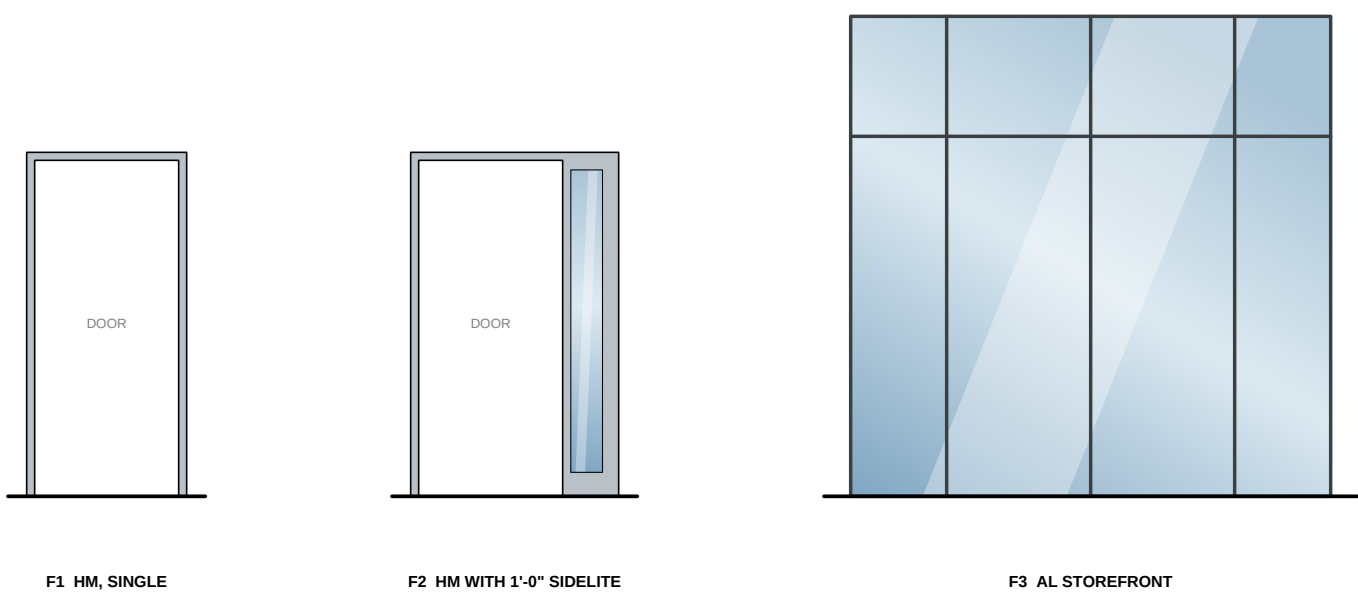

3 FRAME TYPES
SCALE: 1/4" = 1'-0"

HARDWARE SETS

HW-02 EXISTING STOREFRONT PAIR, CONTINUOUS HINGES, PUSH / PULL, SEASOCT, LOW ENERGY OPERATORS (C/N HARD) BOTH LEAVES, ACTUATORS AT 36" AFF.
HW-03 PASSAGE SET, LEVER, CLOSER, WALL STOP, SILENCERS.
HW-03 PASSAGE SET WITH OCCUPANCY INDICATOR, WALL STOP, SILENCERS, OIC, ADD CLOSER (ASI 04).
HW-04 OFFICE LOCK, LEVER, WALL STOP.
HW-05 STOREROOM LOCK, CLOSER, KICKPLATE, WALL STOP.
HW-06 PRIVACY LOCK WITH EMERGENCY RELEASE, CLOSER, KICKPLATE, COAT HOOK.
HW-07 EXISTING EXIT DEVICE, CLOSER, GASKETING, VERIFY FUNCTION.
HW-08 STOREROOM LOCK, CLOSER, FIRE-RATED LOUVER, GASKETING, AUTO DOOR BOTTOM.
HW-09 PASSAGE SET, CLOSER, ARMOR PLATE 36", WALL STOP.
HW-10 STOREROOM LOCK, LEAD-LINED HINGES, CLOSER, LEAD-LINED STOP, PER SHIELDING REPORT.

DOOR NOTES

- ALL HARDWARE (LEVER TRIM, SATIN STAINLESS GLSSDS), BEST 7-PIN INTERCHANGEABLE CORES KEYS TO THE OWNER'S SYSTEM.
- MAXIMUM OPENING FORCE 5 LBF AT INTERIOR DOORS, THRESHOLDS 1/2" MAX. REVEALED.
- WD-1 QUARTER-SLICED WHITE OAK, FACTORY FINISHED, SOLID CORE, AMF PREMIUM.
- FIRE-RATED DOORS AND FRAMES LABELLED PER NFPA 80, DO NOT FIELD-MODIFY.
- CLEAR WIDTH 32" MIN AT ALL DOORS WITH THE DOOR OPEN 90 DEGREES.

CONSULTANTS

STRUCTURAL Cascade Structural Engineers, PC
MECH / PLUMB Wilamette Mechanical Group
ELECTRICAL Northwest Electrical Design, LLC
CNVL Riverside Chl, Inc.
LANDSCAPE Terra Firma Studio

PROJECT


RIVERSIDE CLINIC
TENANT IMPROVEMENT

4120 SE River Road
Portland, Oregon 97202

OWNER Riverside Health Partners, LLC

PROJECT NO. 3436.01
PERMIT NO. 26-138442-000-00-CO
BLDG TYPE II-B OCC. B (AMB. CARE)
AREA OF WORK 10,080 SF
SPRINKLERED YES (EXISTING, NFPA 13)

PROFESSIONAL SEAL

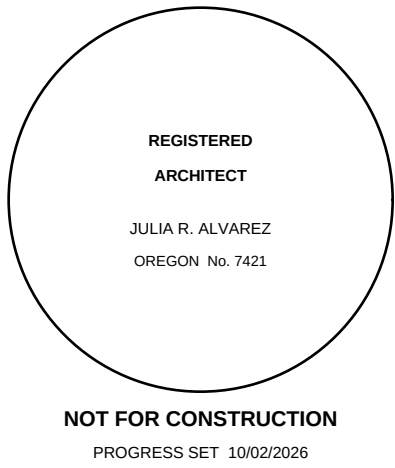


REVISIONS

NO.	DATE	DESCRIPTION
1	08/22/26	PERMIT SET
4	10/02/26	ASI 04 EXAM DOORS

ISSUE

DATE 10/02/2026
DRAWN TK
CHECKED JRA
APPROVED JRA
SCALE AS NOTED

KEY PLAN

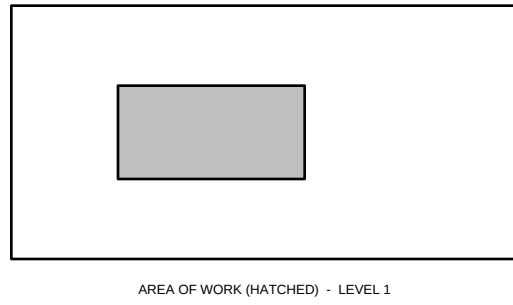

AREA OF WORK (HATCHED) - LEVEL 1

SHEET TITLE

DOOR AND
WINDOW
SCHEDULES

ARCHITECTURAL

SHEET NUMBER

A-602

SHEET 15 OF 38